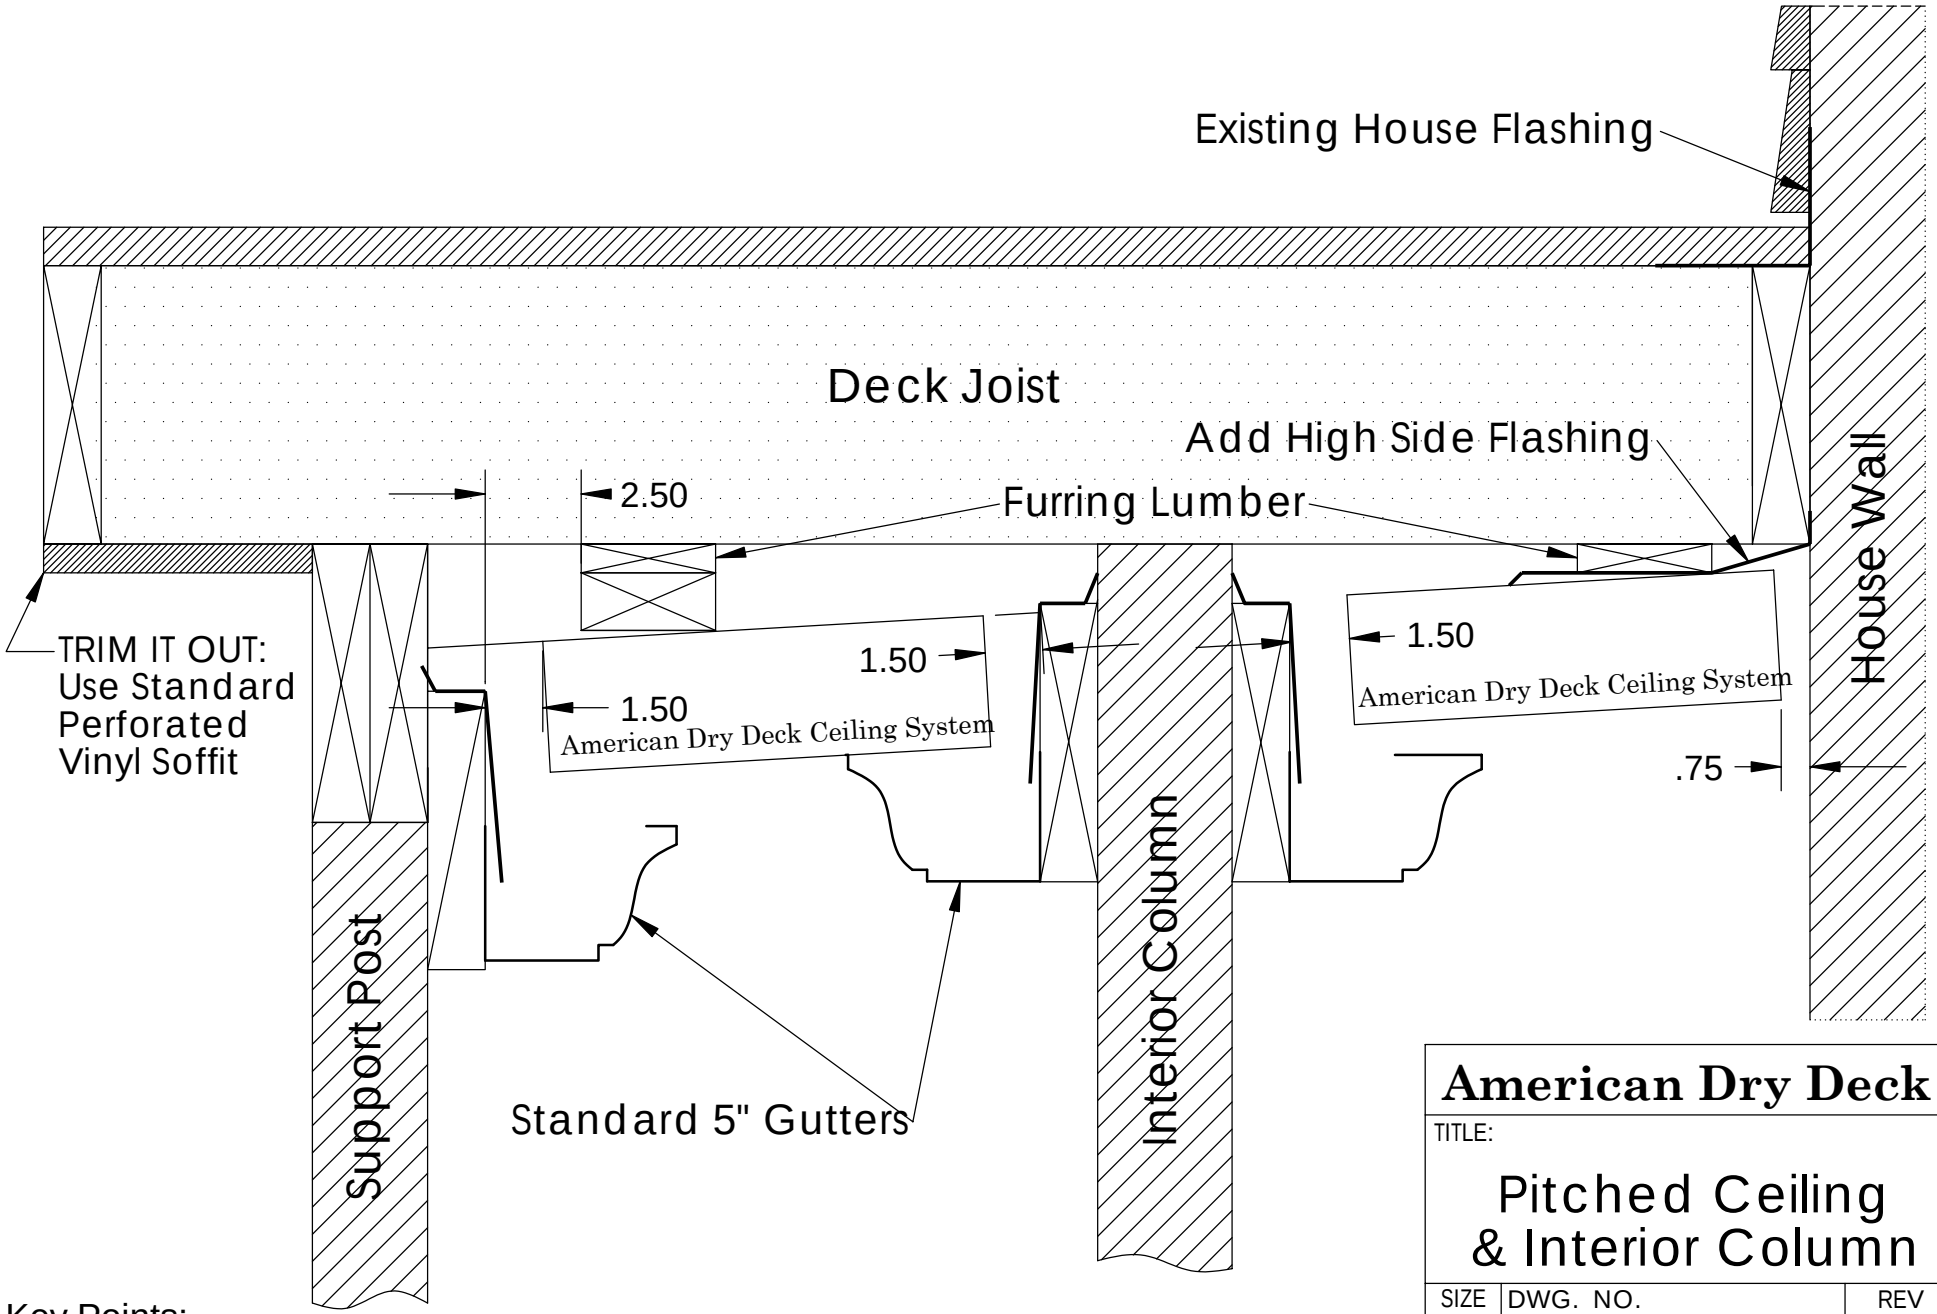

Key Points:
Top of 2x8 GMB is the same as the bottom of the furring (Dry Deck mounting plane)
Use aluminum flashing to direct all water to drop on top of Dry Deck and/or into the gutters

American Dry Deck

TITLE:

Pitched Ceiling & Interior Column

SIZE	DWG. NO.	REV
A	194252	
SCALE: 1:5		SHEET 1 OF 1